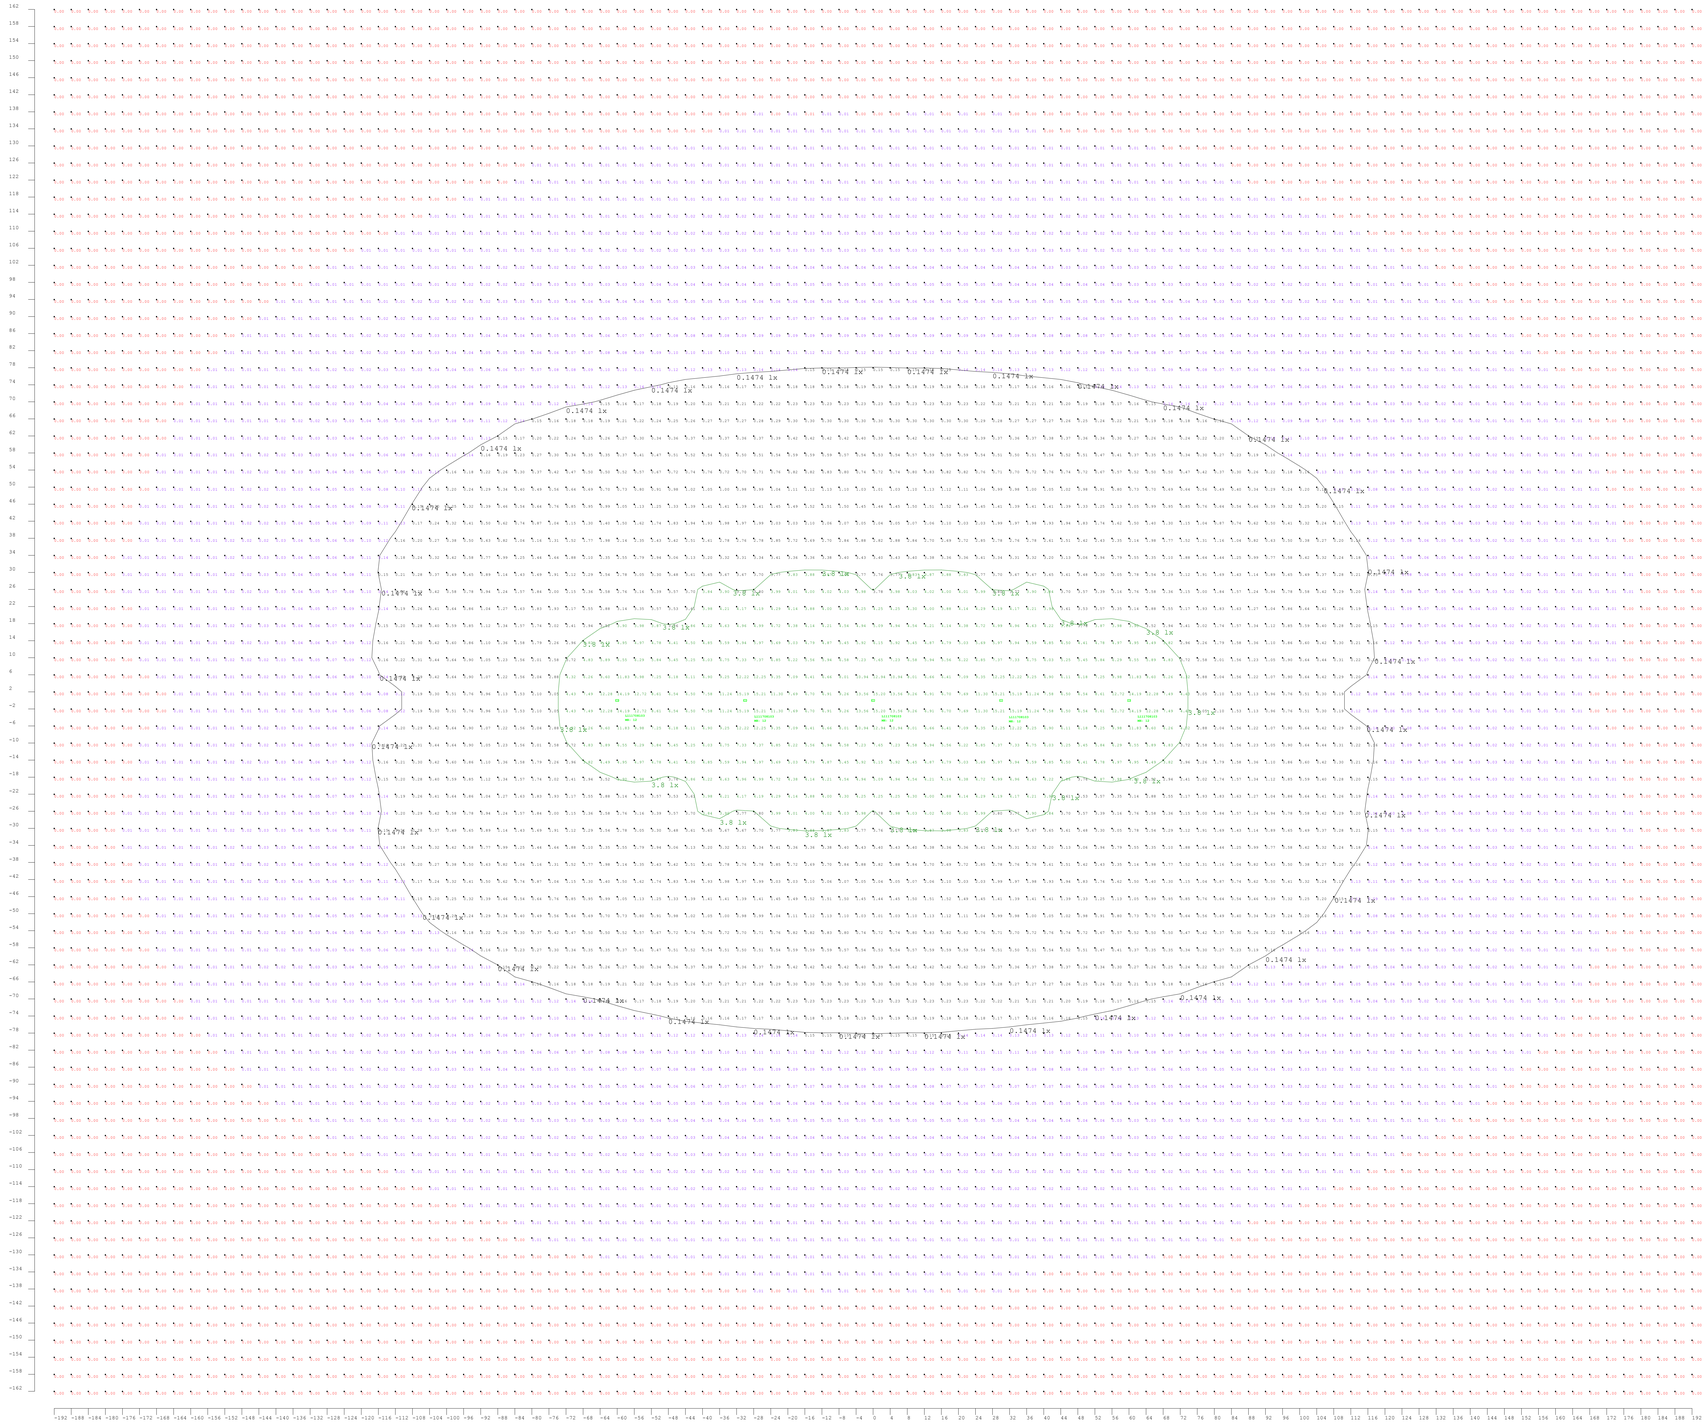

Green = Values 4:1 Max/Min of Total Calculated Area
Black = Values 4:1 Ave/Min of Total Calculated Area

Cyan = Values > 0, But < 4:1 Ave/Min of Total Calculated Area
Red = Values = 0

Comments:
1) **Lux Values Shown are at grade**
2) **Lux Values shown take into account a 10% reduction in Test data taken at 24V AC**
3) **Lux Values Grid Spacing is 4 feet**

Not to Scale

Luminaire Schedule									
Symbol	Qty	Label	Arrangement	Lum. Lumens	LLF	Description	Lum. Watts	Arr. Watts	Total Watts
	5	L111708103	SINGLE	1562	0.900	CPL316	15.74	15.74	78.7

Calculation Summary							
Label	CalcType	Units	Avg	Max	Min	Avg/Min	Max/Min
CalcPts	Illuminance	Lux	0.59	15.21	0.00	N.A.	N.A.
4 to 1 Ave-Min_C	Illuminance	Lux	2.32	15.21	0.15	15.47	101.40
4 to 1 Max-Min_C	Illuminance	Lux	6.35	15.21	3.77	1.68	4.03

These drawings are for conceptual use only and are not intended for construction. Values represented are an approximation generated from manufacturers photometric inhouse or independent lab tests with data supplied by lamp manufacturers.

36x44

PERIMETER
CAST
LED SECURITY LIGHTING SOLUTIONS
1120-A Goffle Road Hawthorne, NJ 07506 cast-lighting.com 973.423.2303

#	Date	Comments

Revisions

Drawn By: Joe Frey
Checked By:
Date:1/17/2018
Scale:None

Perimeter Light Distribution

CPL316 - 30' OC - 12ft MH

CL973-2904