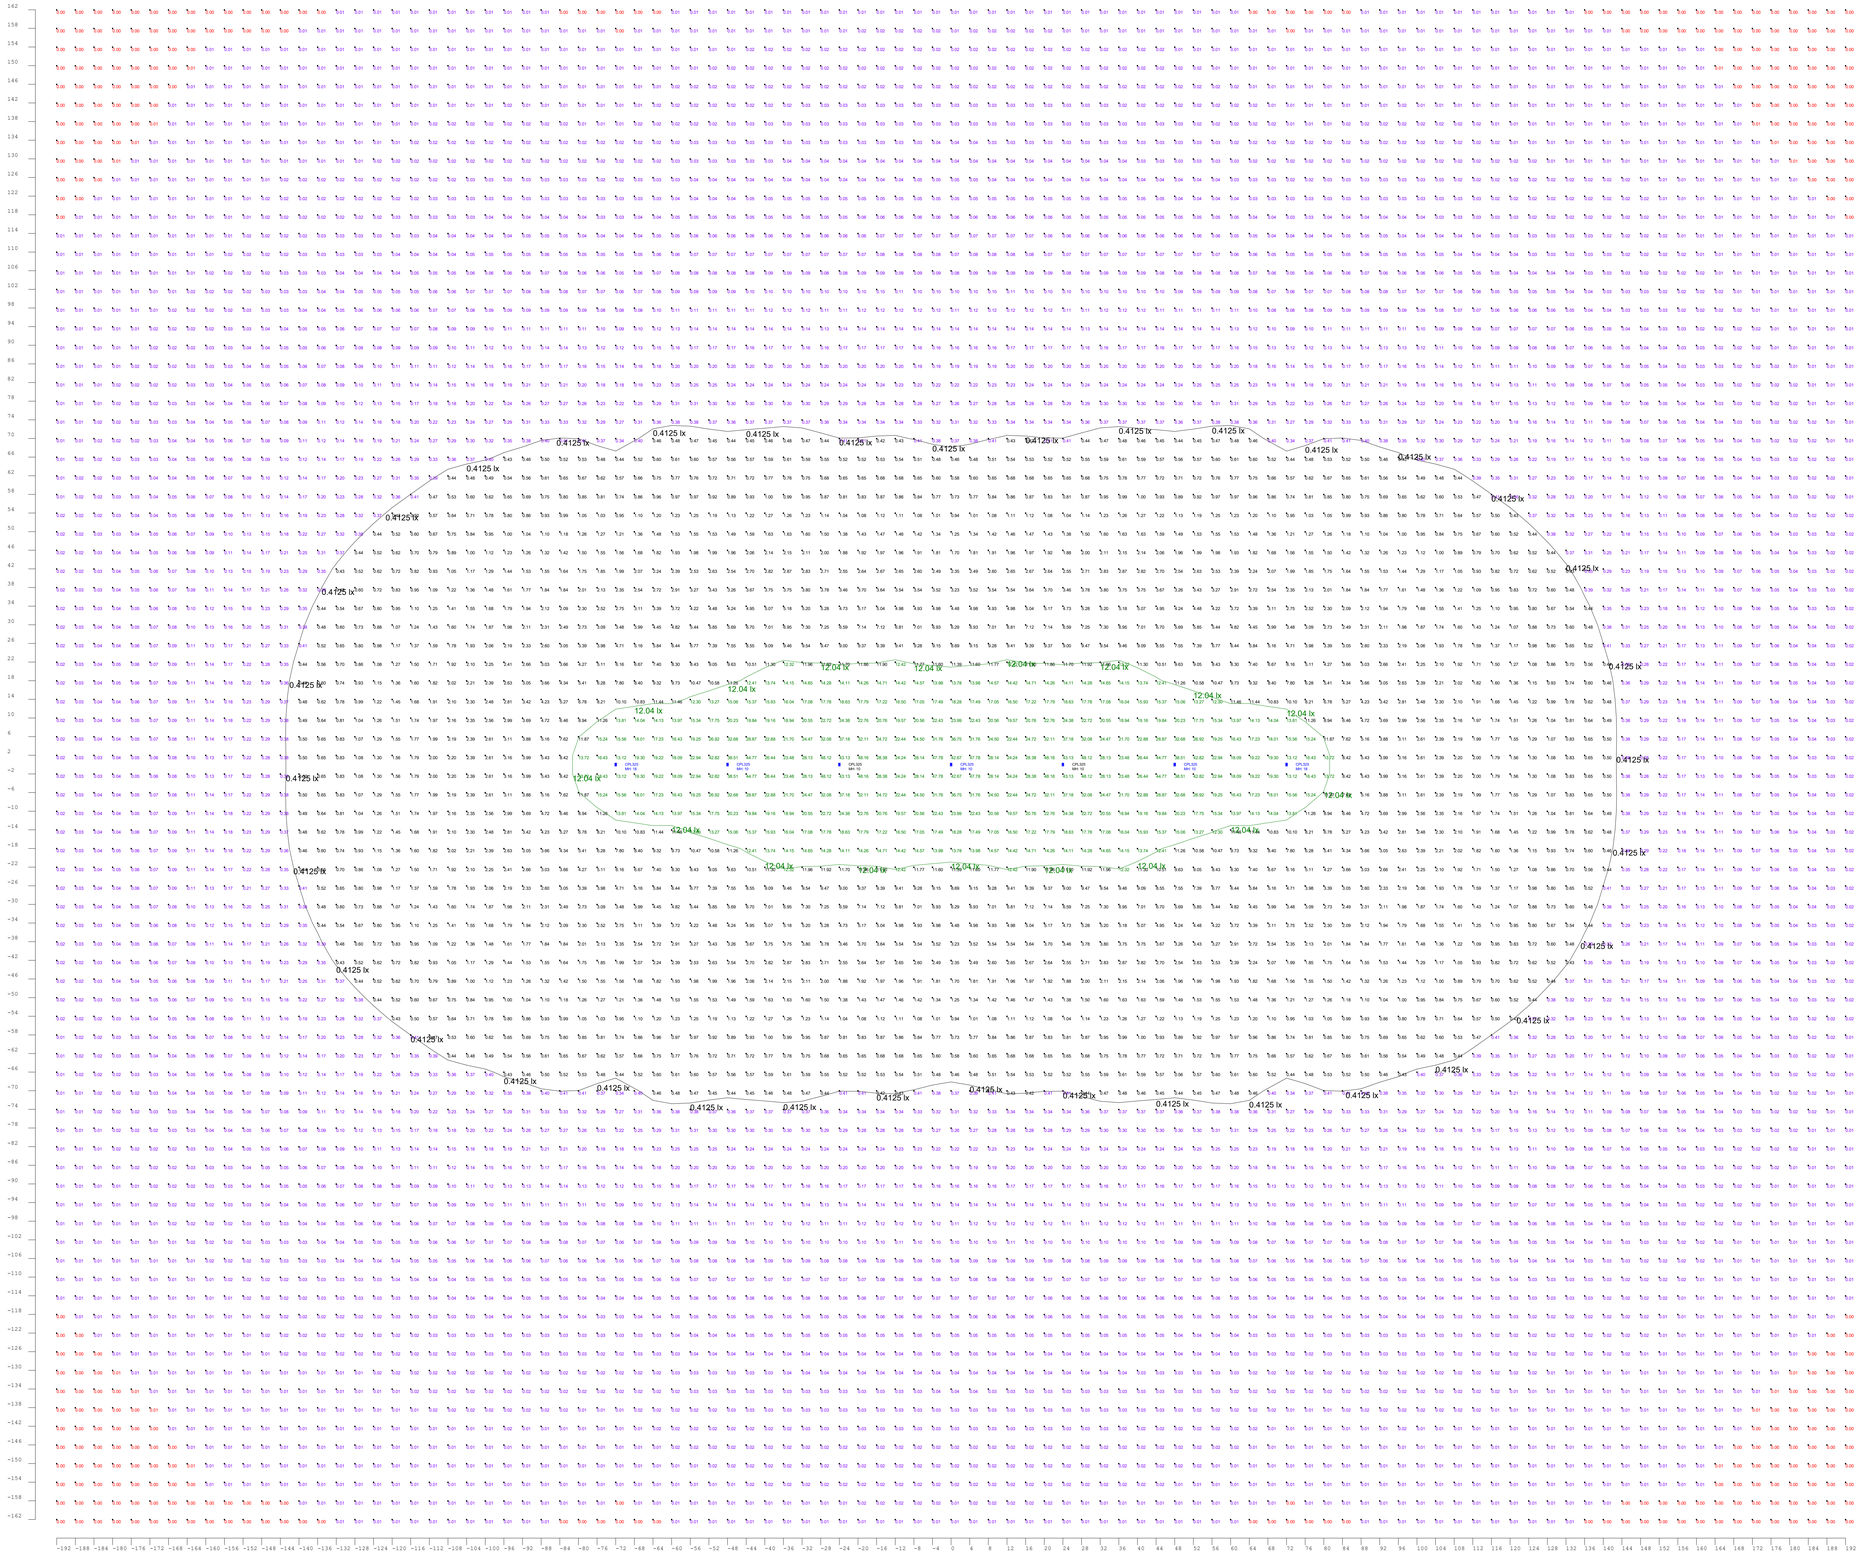

Green = Values 4:1 Max/Min of Total Calculated Area
Black = Values 4:1 Ave/Min of Total Calculated Area

Cyan = Values > 0, But < 4:1 Ave/Min of Total Calculated Area
Red = Values = 0

Comments:
1) Lux Values Shown are at grade
2) Lux Values shown take into account a 10% reduction in Test data taken at 17V DC
3) Lux Values Grid Spacing is 4 feet

Not to Scale

Luminaire Schedule									
Symbol	Qty	Label	Arrangement	Lum. Lumens	LLF	Description	Lum. Watts	Arr. Watts	Total Watts
	7	CPL325	SINGLE	3114	0.900	CPL325 Gen 3 - 36w Perimeter	34.23	34.23	239.61

Calculation Summary							
Label	CalcType	Units	Avg	Max	Min	Avg/Min	Max/Min
CalcPts	Illuminance	Lux	1.65	48.16	0.00	N.A.	N.A.
4 to 1 Ave-Min_CPL325	Illuminance	Lux	5.55	48.16	0.42	13.21	114.67
4 to 1 Max-Min_CPL325	Illuminance	Lux	21.68	48.16	12.30	1.76	3.92

These drawings are for conceptual use only and are not intended for construction. Values represented are an approximation generated from manufacturers photometric inhouse or independent lab tests with data supplied by lamp manufacturers.

36x44

CAST PERIMETER
LED SECURITY LIGHTING SOLUTIONS
1020-A Goffle Road Hawthorne, NJ 07506 cast-lighting.com 973.423.2303

Comments
Date
Revisions

Drawn By: Joe Frey
Checked By:
Date:9/13/2021
Scale:None

Test Description:
Perimeter Model CPL325
Tested at 17V DC 24' Foot Spacing.
Lumiere 10' Feet Off Grade

CL973-3846